


DIMENSIONS IN MILLIMETERS[INCHES]

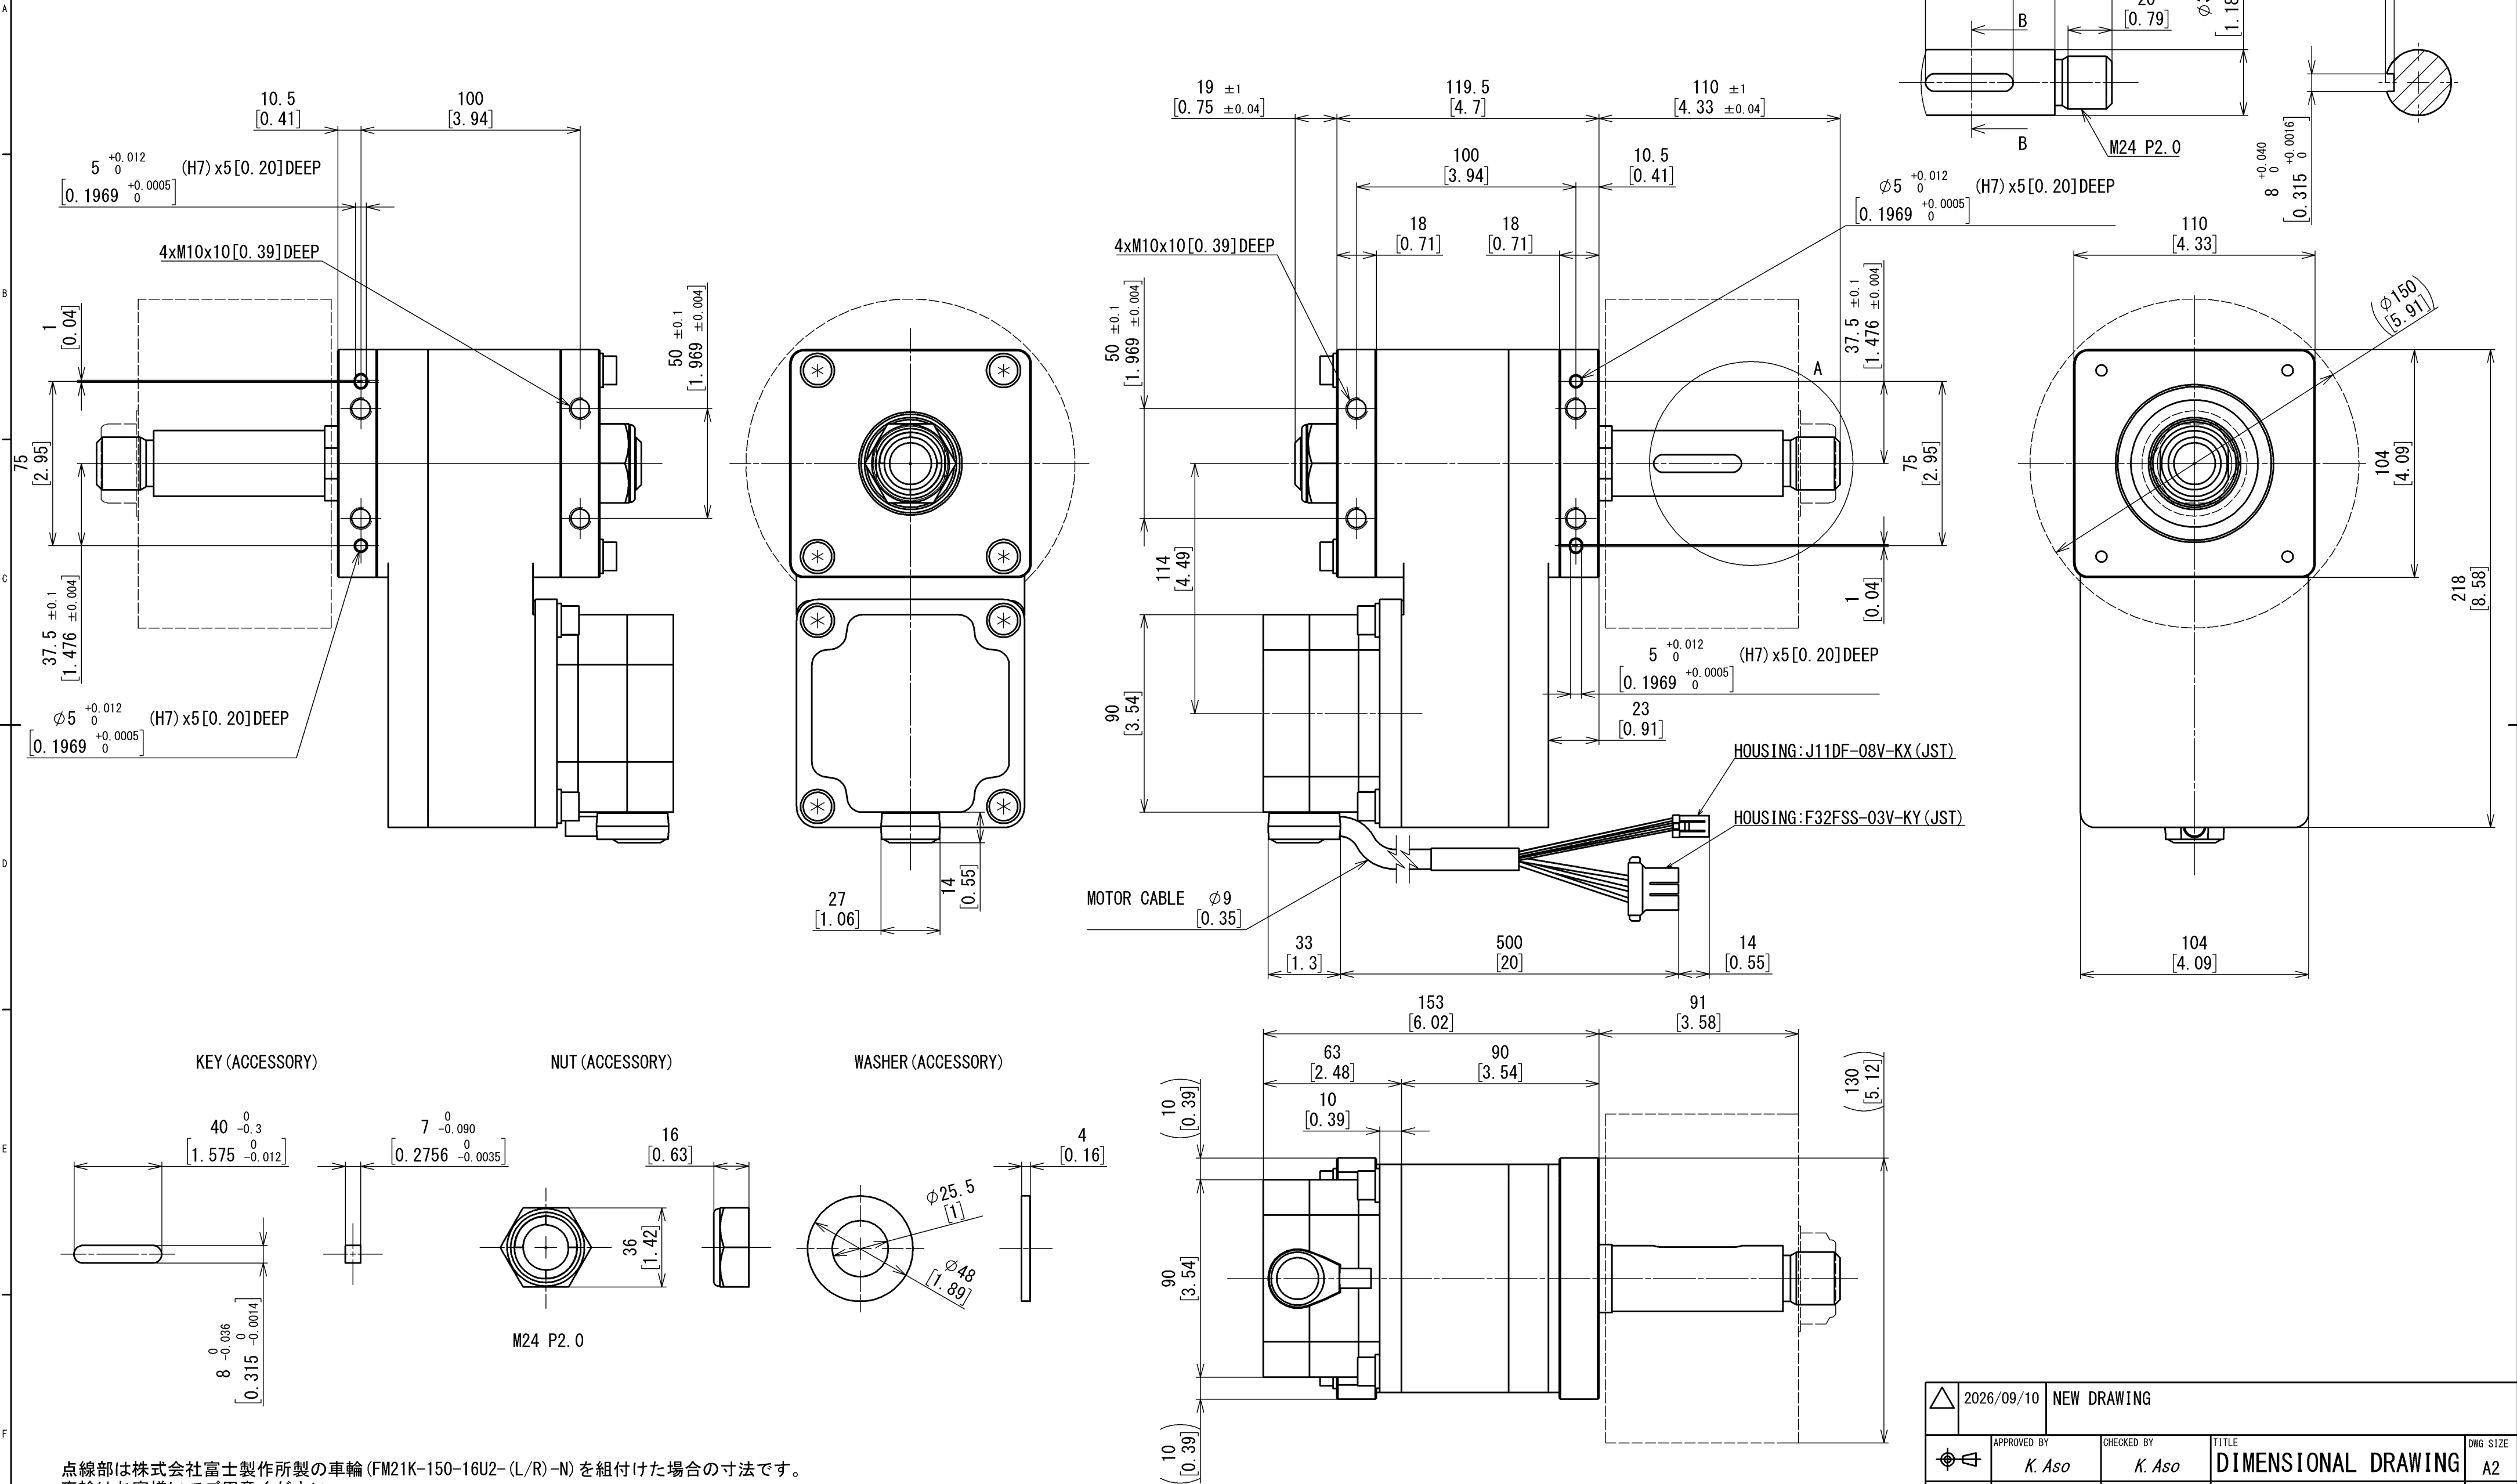

点線部は株式会社富士製作所製の車輪 (FM21K-150-16U2-(L/R)-N) を組付けた場合の寸法です。
車輪はお客様にてご用意ください。
The dotted line is the dimension when wheels (FM21K-150-16U2-(L/R)-N) manufactured by FUJI SEISAKUSHO CO., LTD. are assembled.
Please provide your own wheels.

	2026/09/10	NEW DRAWING			
	APPROVED BY <i>K. Aso</i>	CHECKED BY <i>K. Aso</i>	TITLE DIMENSIONAL DRAWING	DWG SIZE A2	
SCALE 1:2	DESIGNED BY <i>K. Ono</i>	DRAWN BY <i>A. Ishii</i>	MODEL BLMR6200SK-Q1	SHT 1 of 1	
オリエンタルモーター株式会社 ORIENTAL MOTOR CO., LTD.			DRAWING NO. S-00002478	REV. NO. 	